# 240TH STREET SE IMPROVEMENTS

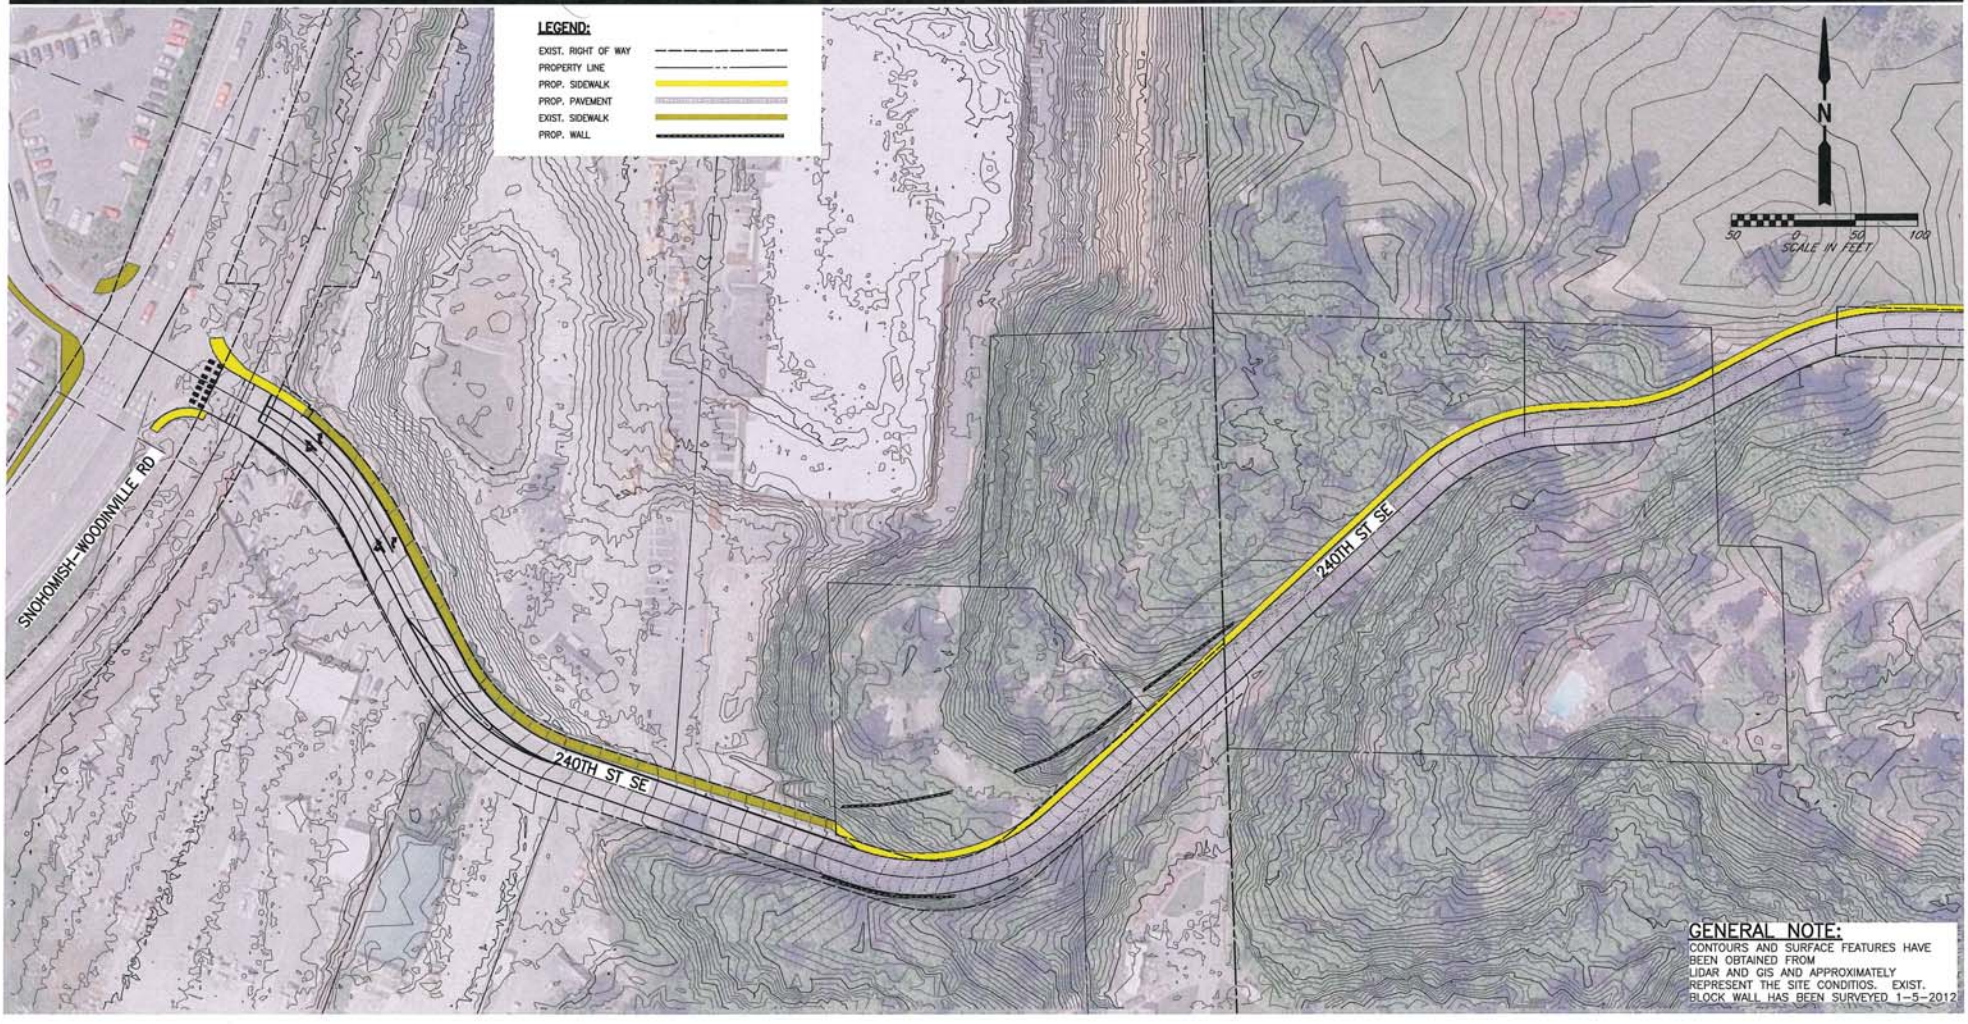


| PLAN CHECK | BY | DATE |
|---|---|---|
| | | |

| DATE | NO. | REVISION | BY |
|---|---|---|---|
| | | | |

Last Saved By: spwbxc Jan 31, 2013 - 2:22pm

| REGION NO. | STATE | FED. AID PROJ. NO. | SURVEY NO. |
|---|---|---|---|
| 10 | WASH. | | |

DESIGNED BY: | DRAWN BY: STAFF

FIELD BOOK(S): | UPI# 12-0059-1

PRELIMINARY

SNOHOMISH COUNTY DEPARTMENT OF PUBLIC WORKS

PROJECT NO. _____

240TH ST SE IMPROVEMENTS

**EXHIBIT**

REFERENCE SHEET NO.

SHEET 1 OF 1 SHEETS