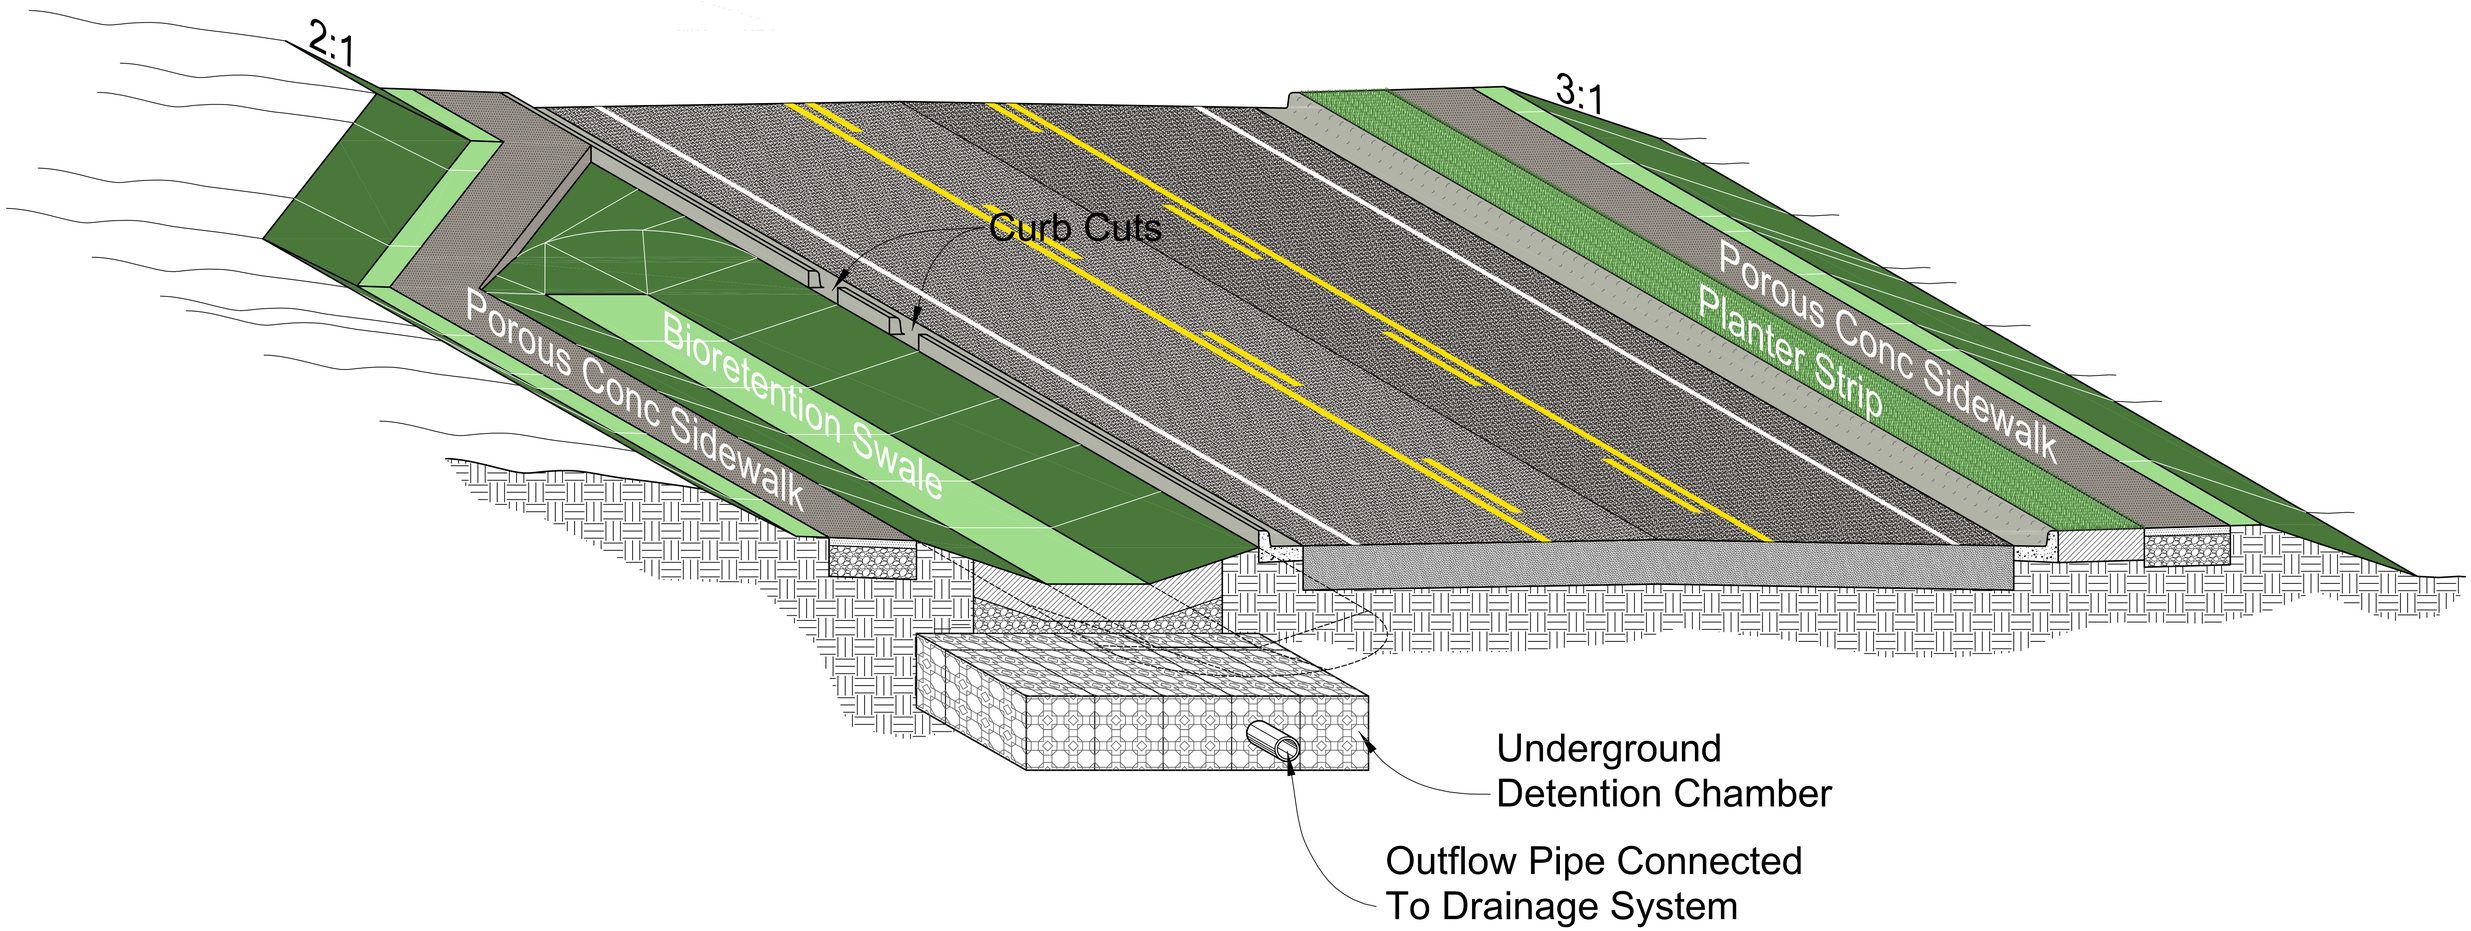

BIORETENTION SWALE SECTION